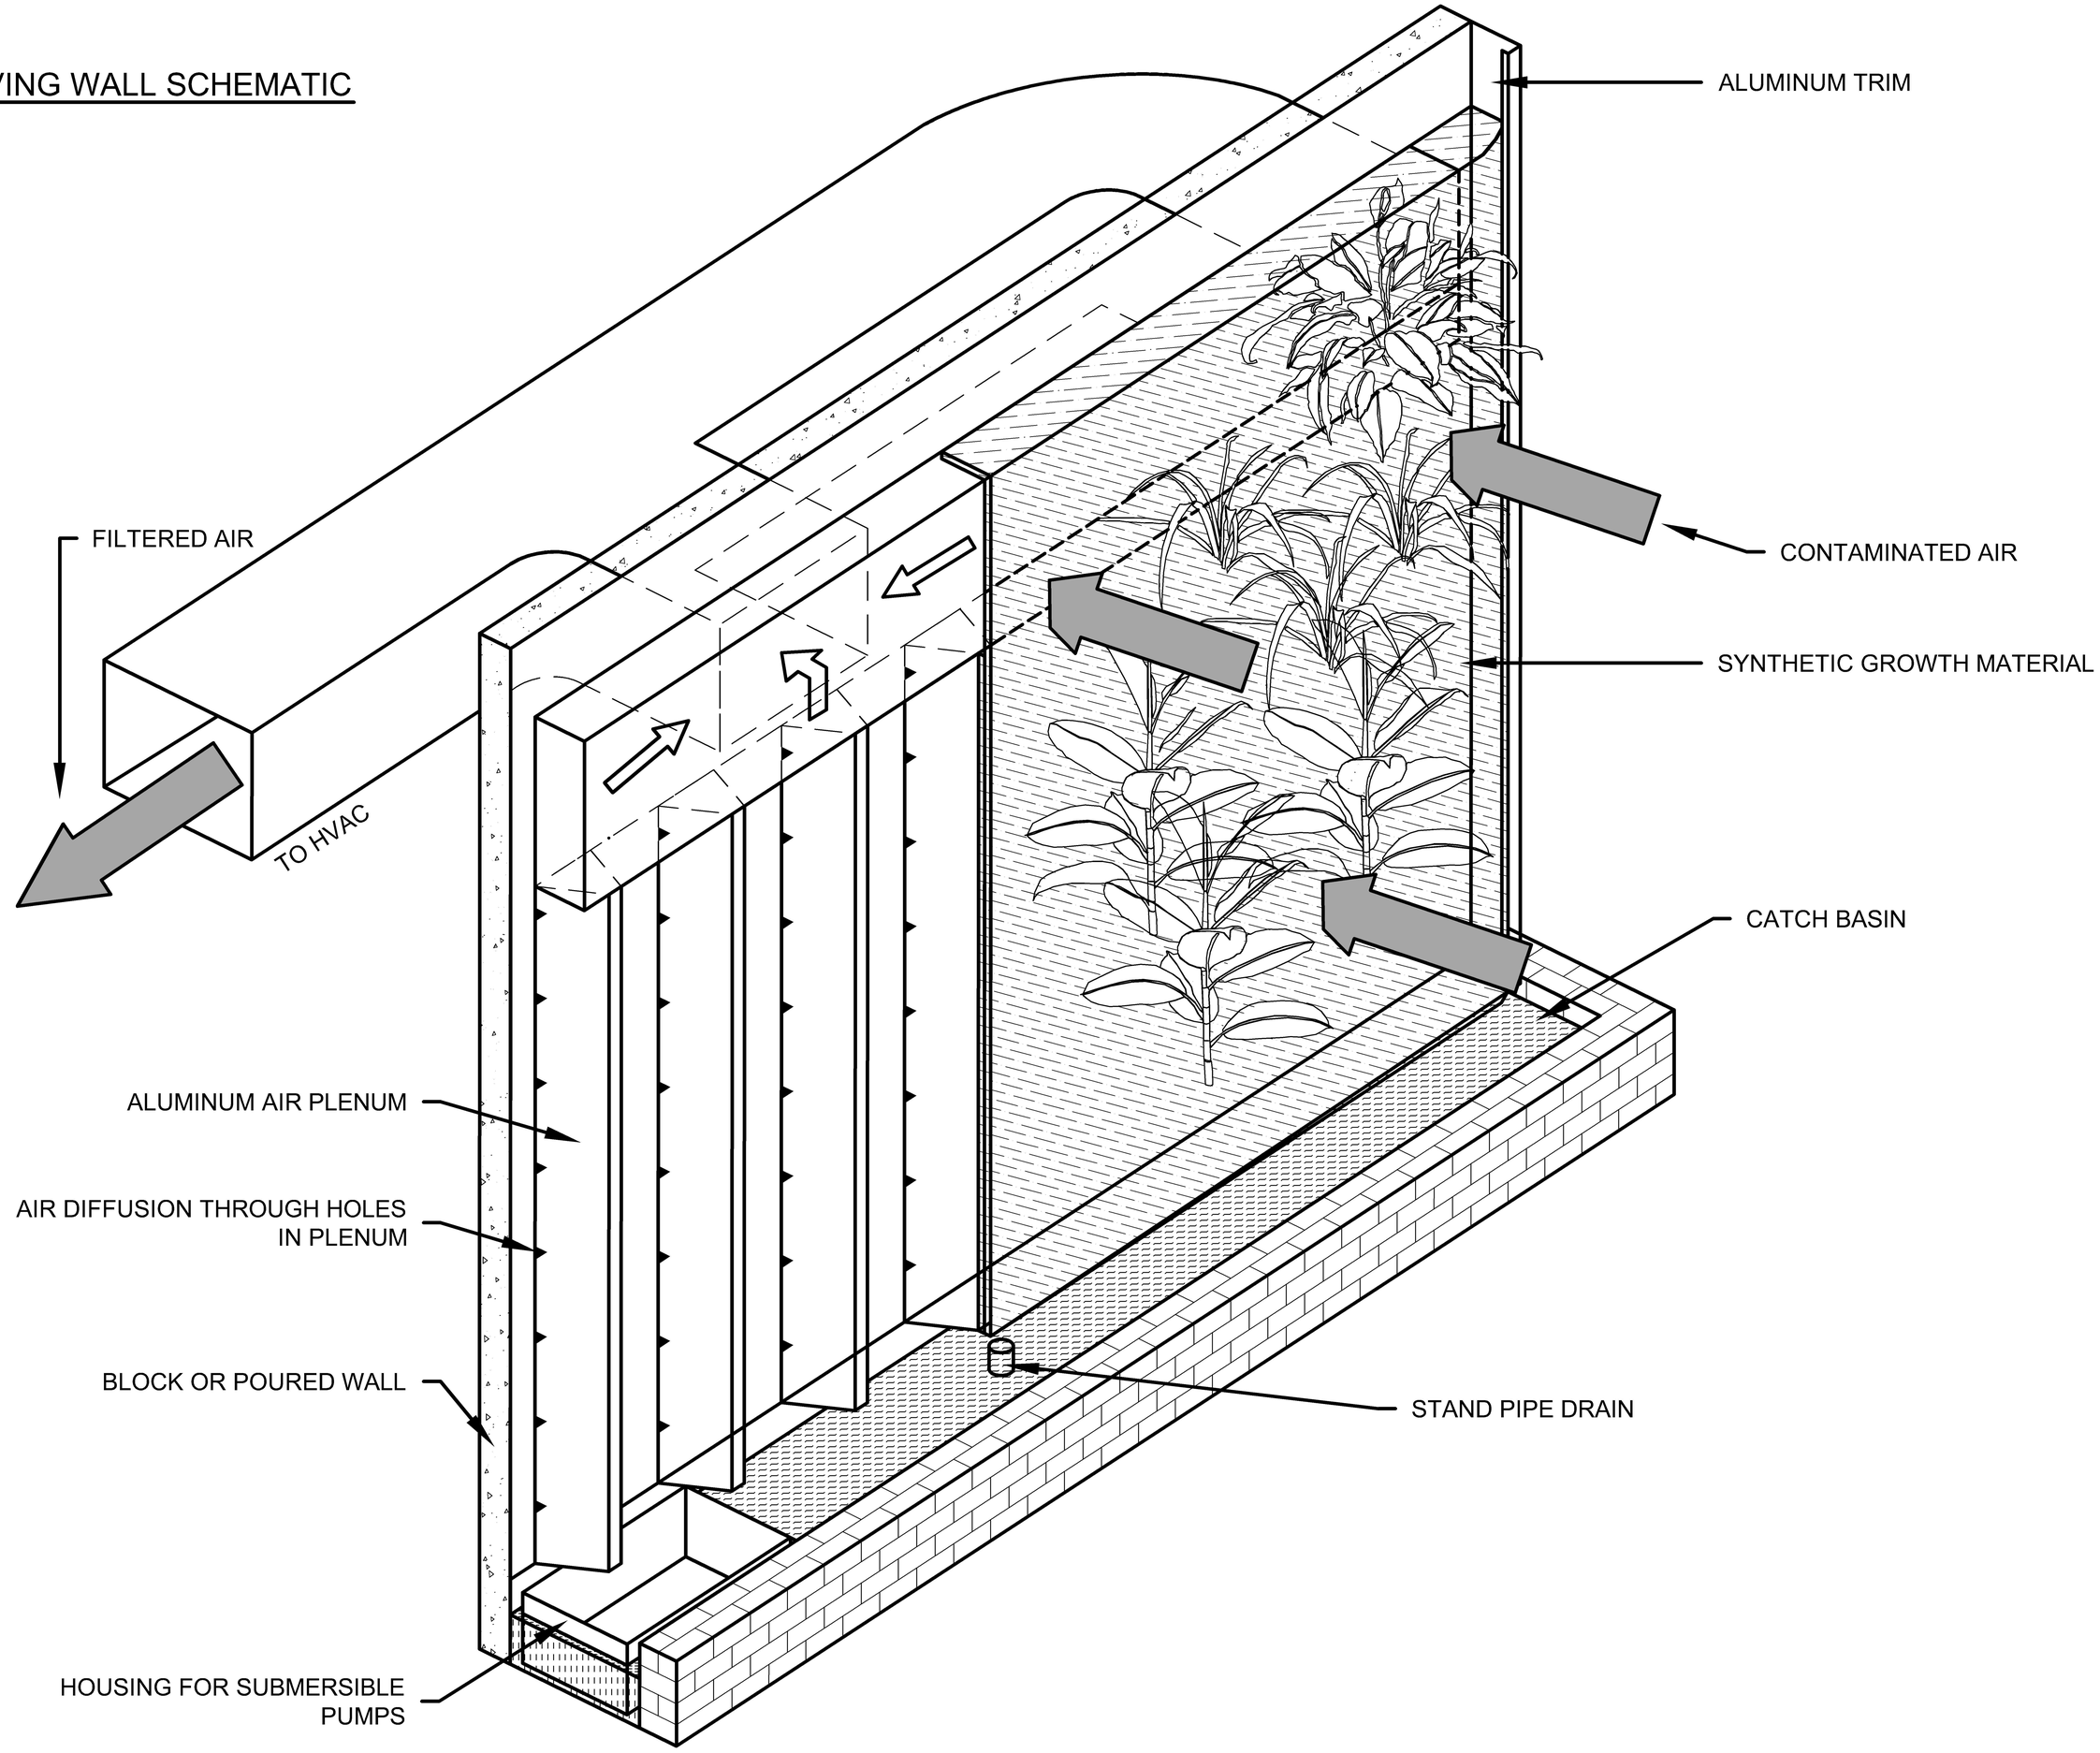LIVING WALL SCHEMATIC